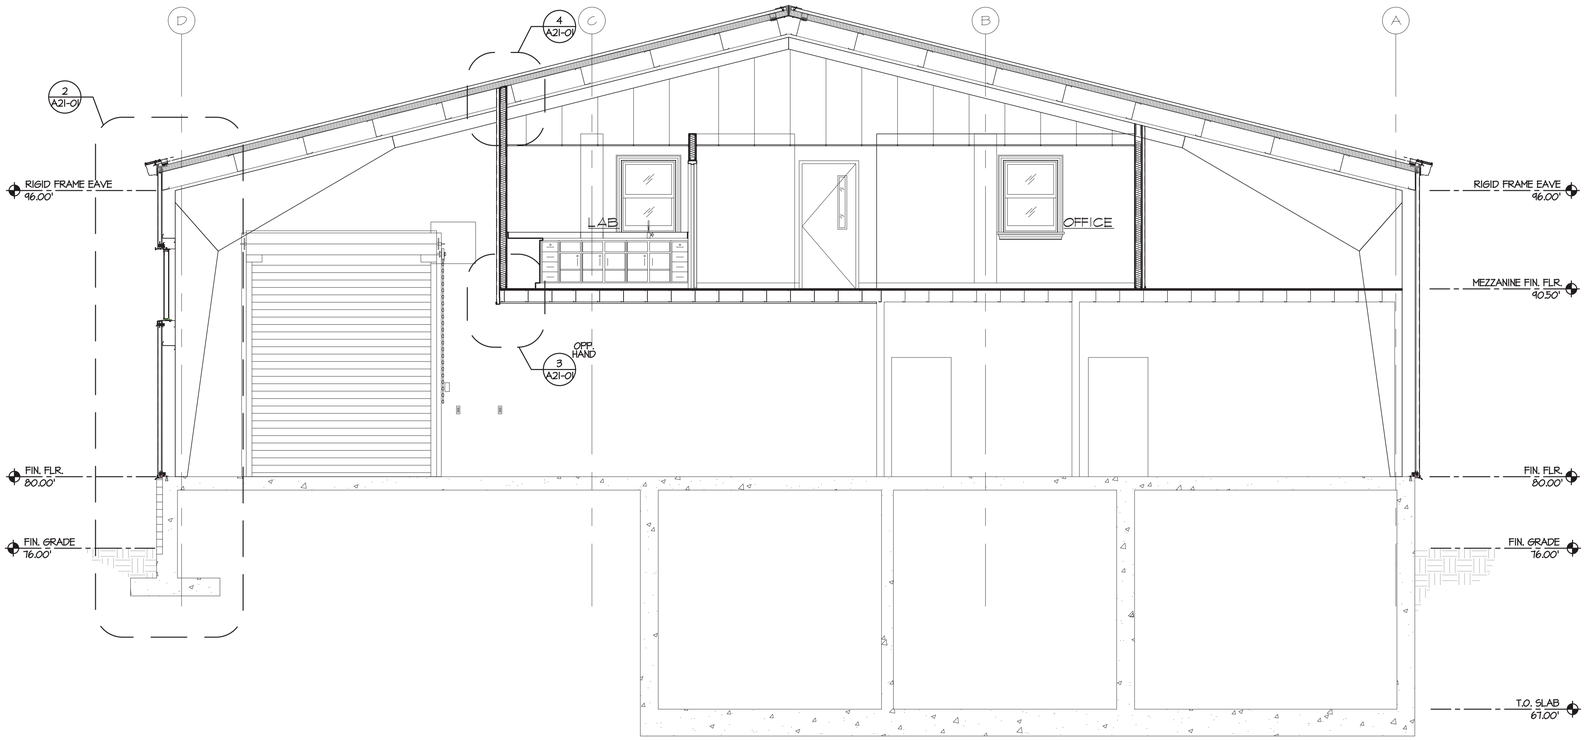

1 BUILDING SECTION
SCALE : 1/4" = 1'-0"

0 1' 2' 4' 8'

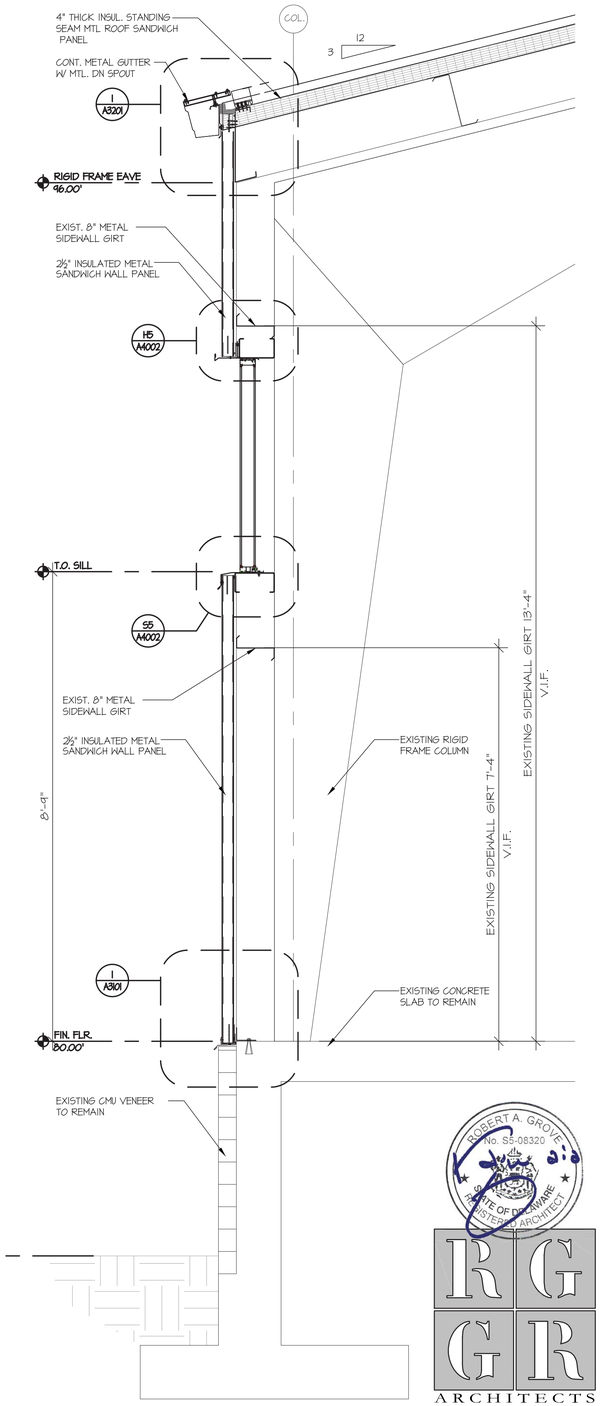

2 WALL SECTION
SCALE : 3/4" = 1'-0"

0 4" 8" 1' 2'

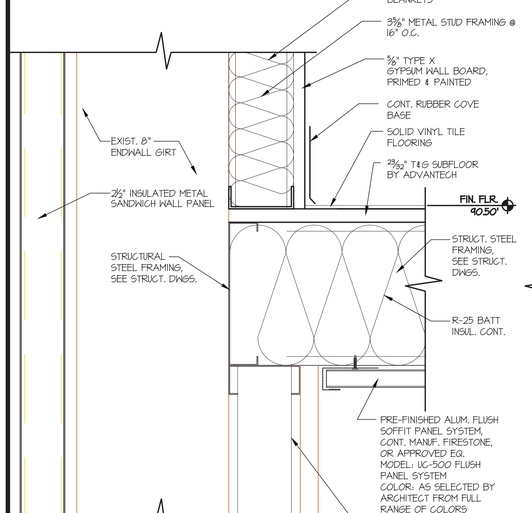

5 DETAIL
SCALE : 3" = 1'-0"

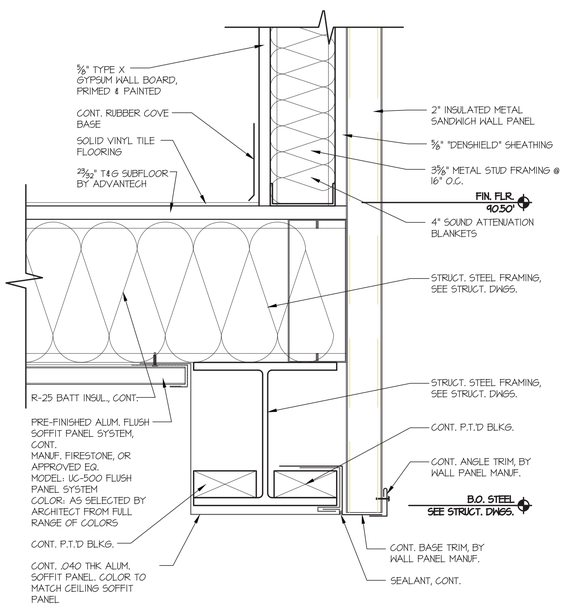

3 DETAIL
SCALE : 3" = 1'-0"

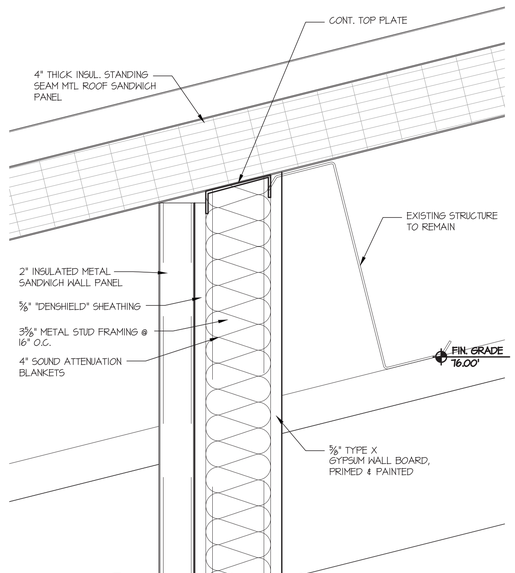

4 DETAIL
SCALE : 3" = 1'-0"

NEWARK DELAWARE
Committed to Service Excellence

ROBERT A. GROVE No. S5-08320 STATE OF DELAWARE REGISTERED ARCHITECT

RGGR ARCHITECTS

R G Architects, LLC
200 West Main St., Middletown, DE 19709
302.376.8100 302.376.9851 fax
www.rgarchitects.net

FLOOR PLAN AND SECTION INFORMATION DERIVED FROM "CITY OF NEWARK, WATER TREATMENT FACILITIES PLANT, CONTRACT W-90-1" PREPARED BY TATMAN & LEE ASSOCIATES, INC. DATED 10/1/1990

Pennoni 50™
PENNONI ASSOCIATES INC.
Christiana Executive Campus
121 Continental Drive, Suite 207
Newark, DE 19713-4310
T 302.655.4451 F 302.654.2895

ALL DIMENSIONS MUST BE VERIFIED BY CONTRACTOR AND OWNER MUST BE NOTIFIED OF ANY DISCREPANCIES BEFORE PROCEEDING WITH WORK

CURTIS WATER TREATMENT PLANT IMPROVEMENTS
215 PAPER MILL ROAD
NEWARK, DELAWARE

SECTIONS

CITY OF NEWARK DEPT. OF PUBLIC WORKS AND WATER RESOURCES
220 SOUTH MAIN STREET
NEWARK, DELAWARE 19711

NO.	DATE	REVISIONS	BY
1	1/12/2018	REVISED FOR ADDENDUM 3	RGA

ALL DOCUMENTS PREPARED BY PENNONI ASSOCIATES ARE INSTRUMENTS OF SERVICE IN RESPECT OF THE PROJECT. THEY ARE NOT INTENDED OR REPRESENTED TO BE SUITABLE FOR REUSE BY OWNER OR OTHERS ON THE EXTENSIONS OF THE PROJECT OR ON ANY OTHER PROJECT. ANY REUSE WITHOUT WRITTEN VERIFICATION OR ADAPTATION BY PENNONI ASSOCIATES FOR THE SPECIFIC PURPOSE INTENDED WILL BE AT OWNERS SOLE RISK AND WITHOUT LIABILITY OR LEGAL EXPOSURE TO PENNONI ASSOCIATE; AND OWNER SHALL INDEMNIFY AND HOLD HARMLESS PENNONI ASSOCIATES FROM ALL CLAIMS, DAMAGES, LOSSES AND EXPENSES ARISING OUT OF OR RESULTING THEREFROM.

PROJECT	CNEW1612
DATE	APRIL 2017
DRAWING SCALE	AS SHOWN
DRAWN BY	RG ARCHITECTS
APPROVED BY	RG ARCHITECTS

A2101

SHEET 13 OF 54

W:\Projects\CNEW\CNEW1612-Curtis WTP Improvements\DESIGN\A1604_Baseline_FlexSite.dwg PLOTTED: 1/10/2018 1:56 PM, BY: Brian Miller PLOTSTYLE: RGA.ctb PROJECT STATUS: CONSTRUCTION PLANS