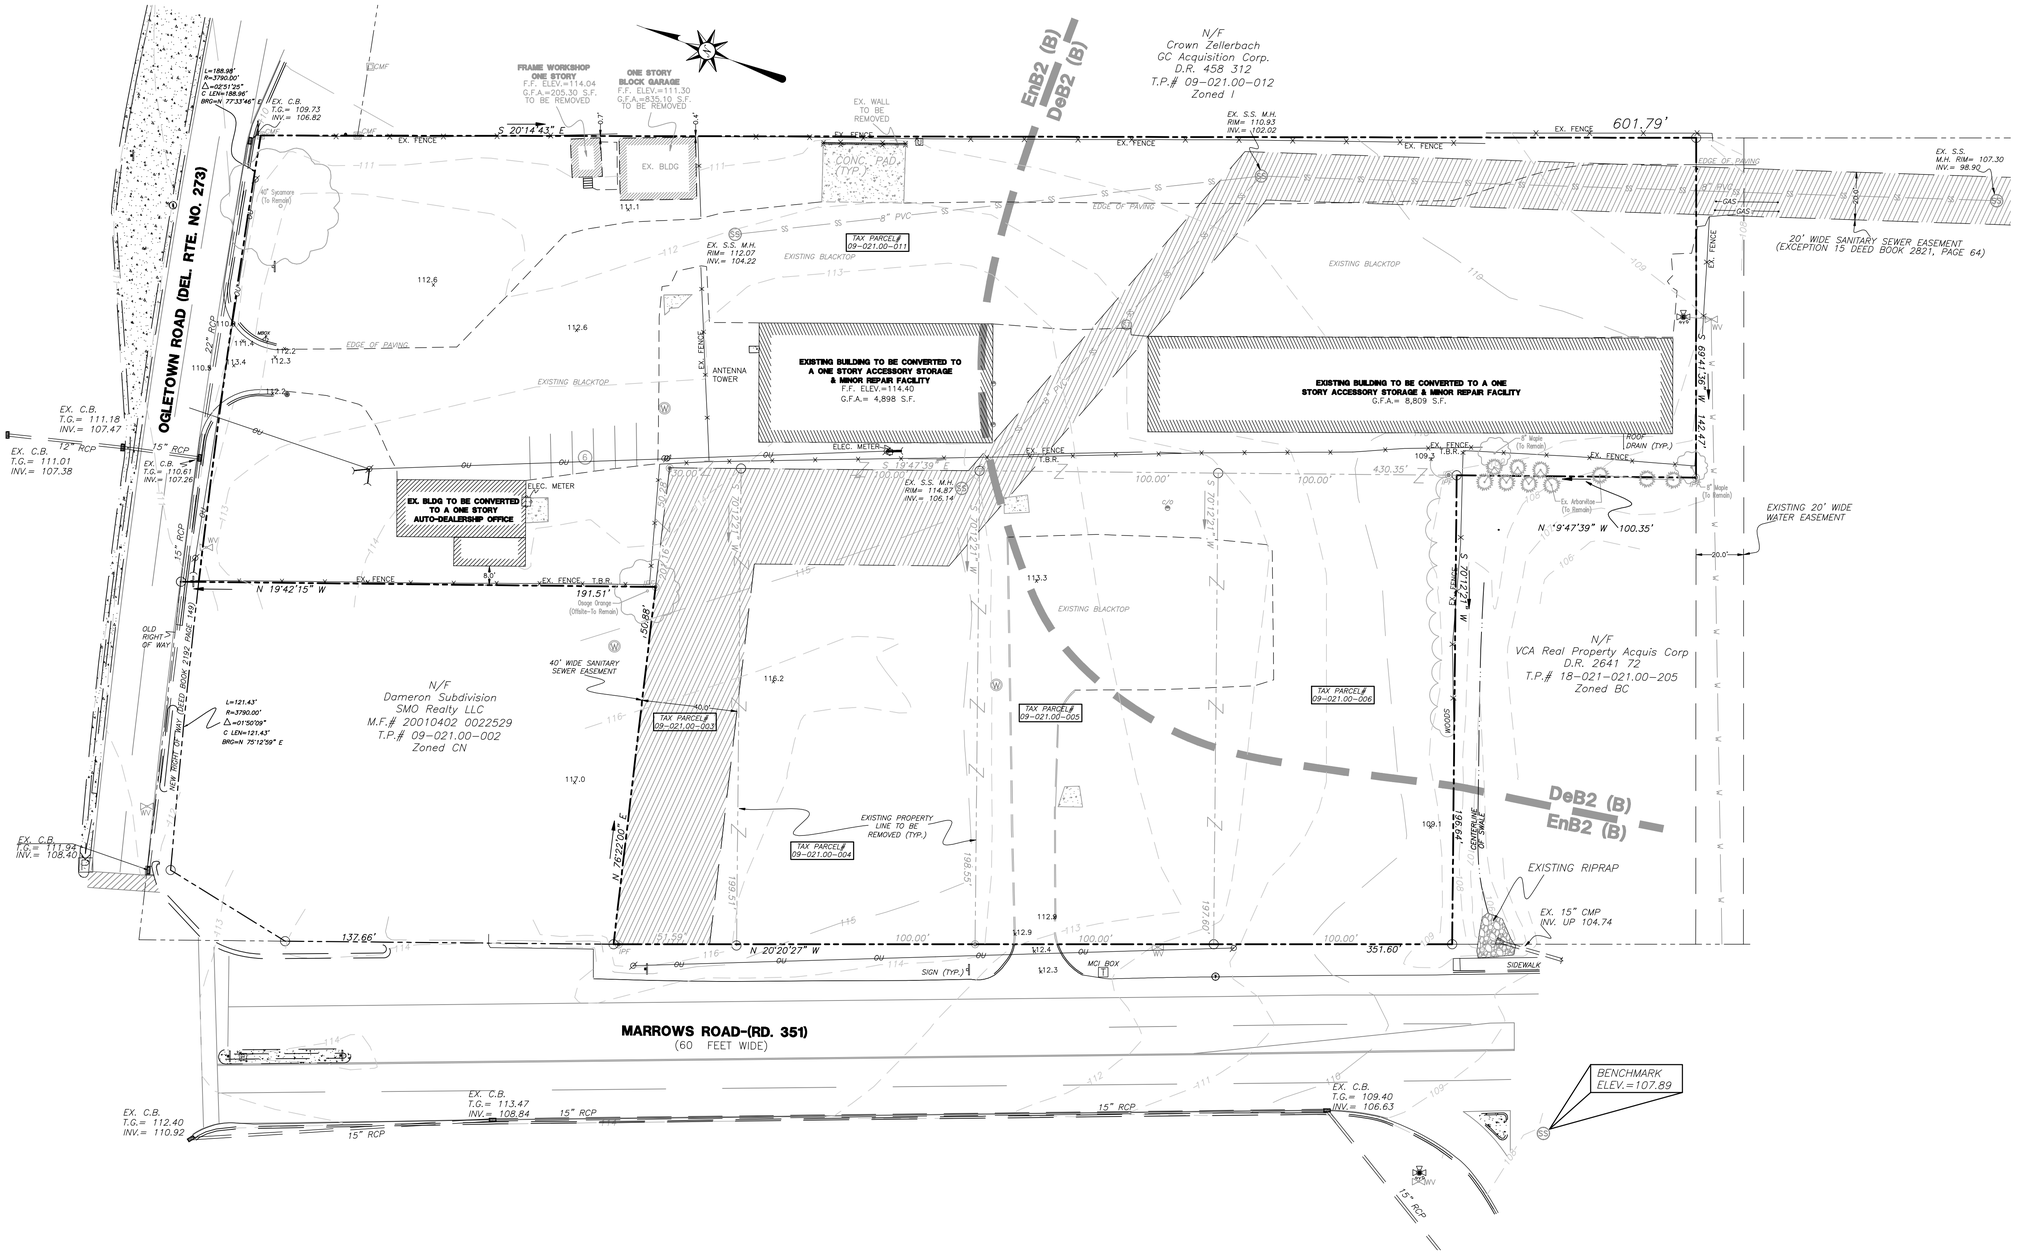

EXISTING CONDITIONS PLAN
ANNEXATION AND REZONING
MINOR SUBDIVISION PLAN

OF

MARTIN HONDA

PREPARED FOR

1364 MARROWS ROAD, LLC

WHITE CLAY CREEK HUNDRED, NEW CASTLE COUNTY, DELAWARE

15 0 15 30 60

REV. NO.	DATE	REVISION

M&Z

McBRIDE & ZIEGLER, INC.

LAND SURVEYORS • PLANNERS • ENGINEERS
2607 EASTBURN CENTER, NEWARK, DELAWARE 19711
PHONE (302) 737-9138 • FAX (302) 737-2610

APPROVED BY: _____ PROFESSIONAL ENGINEER

SURVEY BY: M&Z	CHECKED BY: M.Z.
DESIGN BY: GSM	SCALE : 1" = 30'
DRAWN BY: GSM	DATE : 12-01-07
DWG. NO. : 20054165 –	SHEET 2 of 4

F:_PROJECTS-2005\20054165\DWG\CNST\4165_CNST.dwg